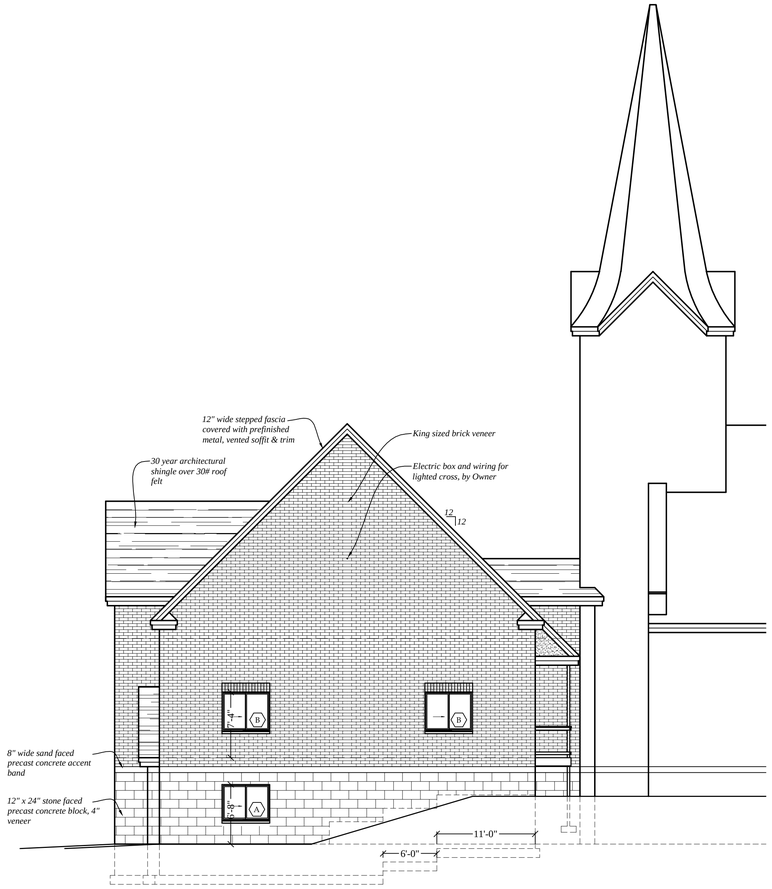

East Elevation

Scale: 1/8" = 1'-0"

West Elevation

Scale: 1/8" = 1'-0"

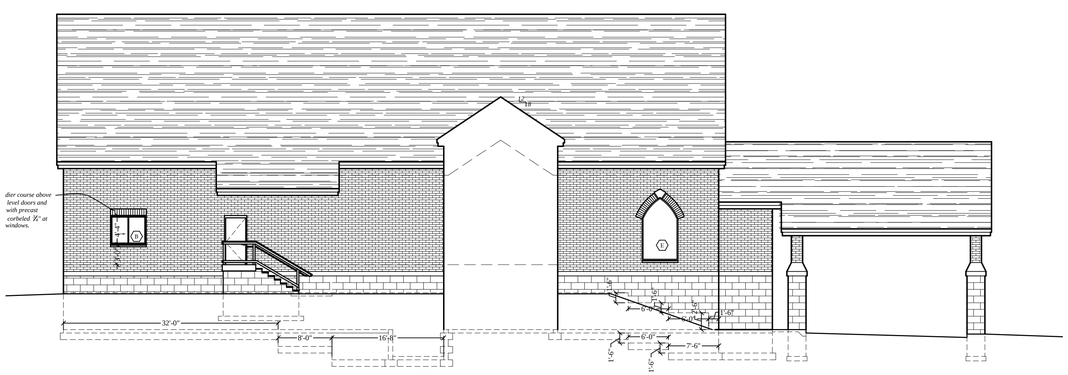

North Elevation

Scale: 3/32" = 1'-0"

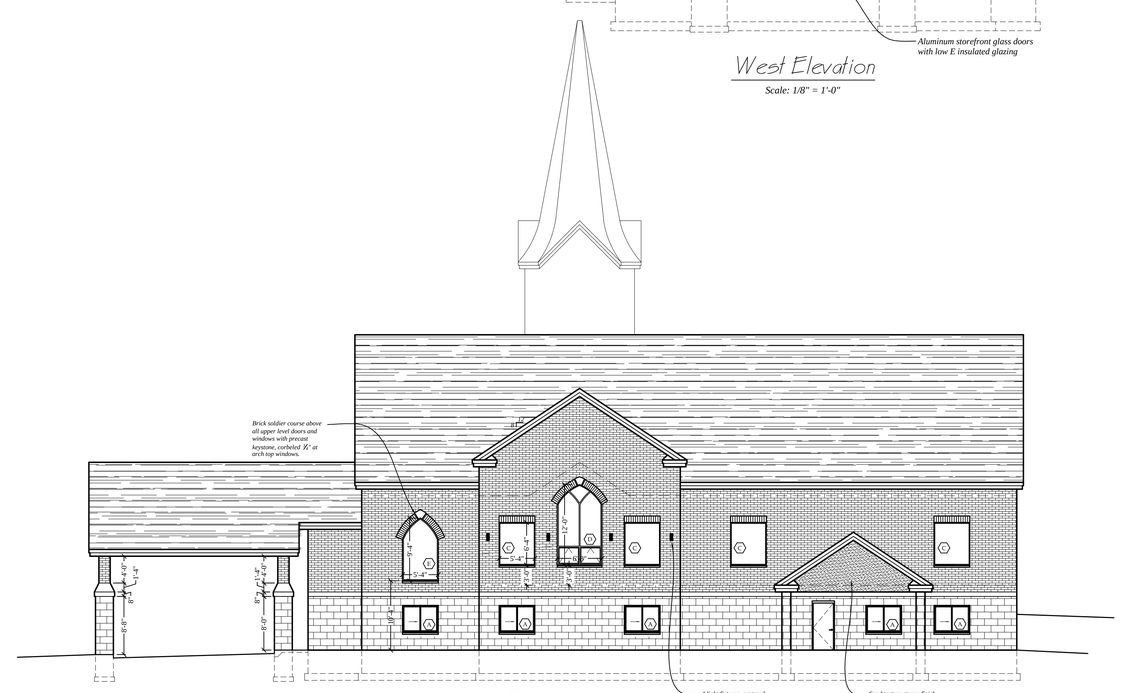

South Elevation

Scale: 3/32" = 1'-0"

Cornerstone Architects, LLC
"Designing the Future"
P.O. Box 283 201 West Veterans Street
Tomah, Wisconsin 54660
Voice: 608-374-3500 Fax: 608-372-3389 Email: bkorthein@centurytel.net

Project:

Halfway Creek Lutheran Church
Proposed 2 Story Addition
W6016 County Road W, Holmen, WI 54636

Sheet Description: Elevations

By:	bsk	Scale:	As Noted
Date:	3/24/14	File:	
Last Revision:		Revision Date:	

Sheet No.

A3